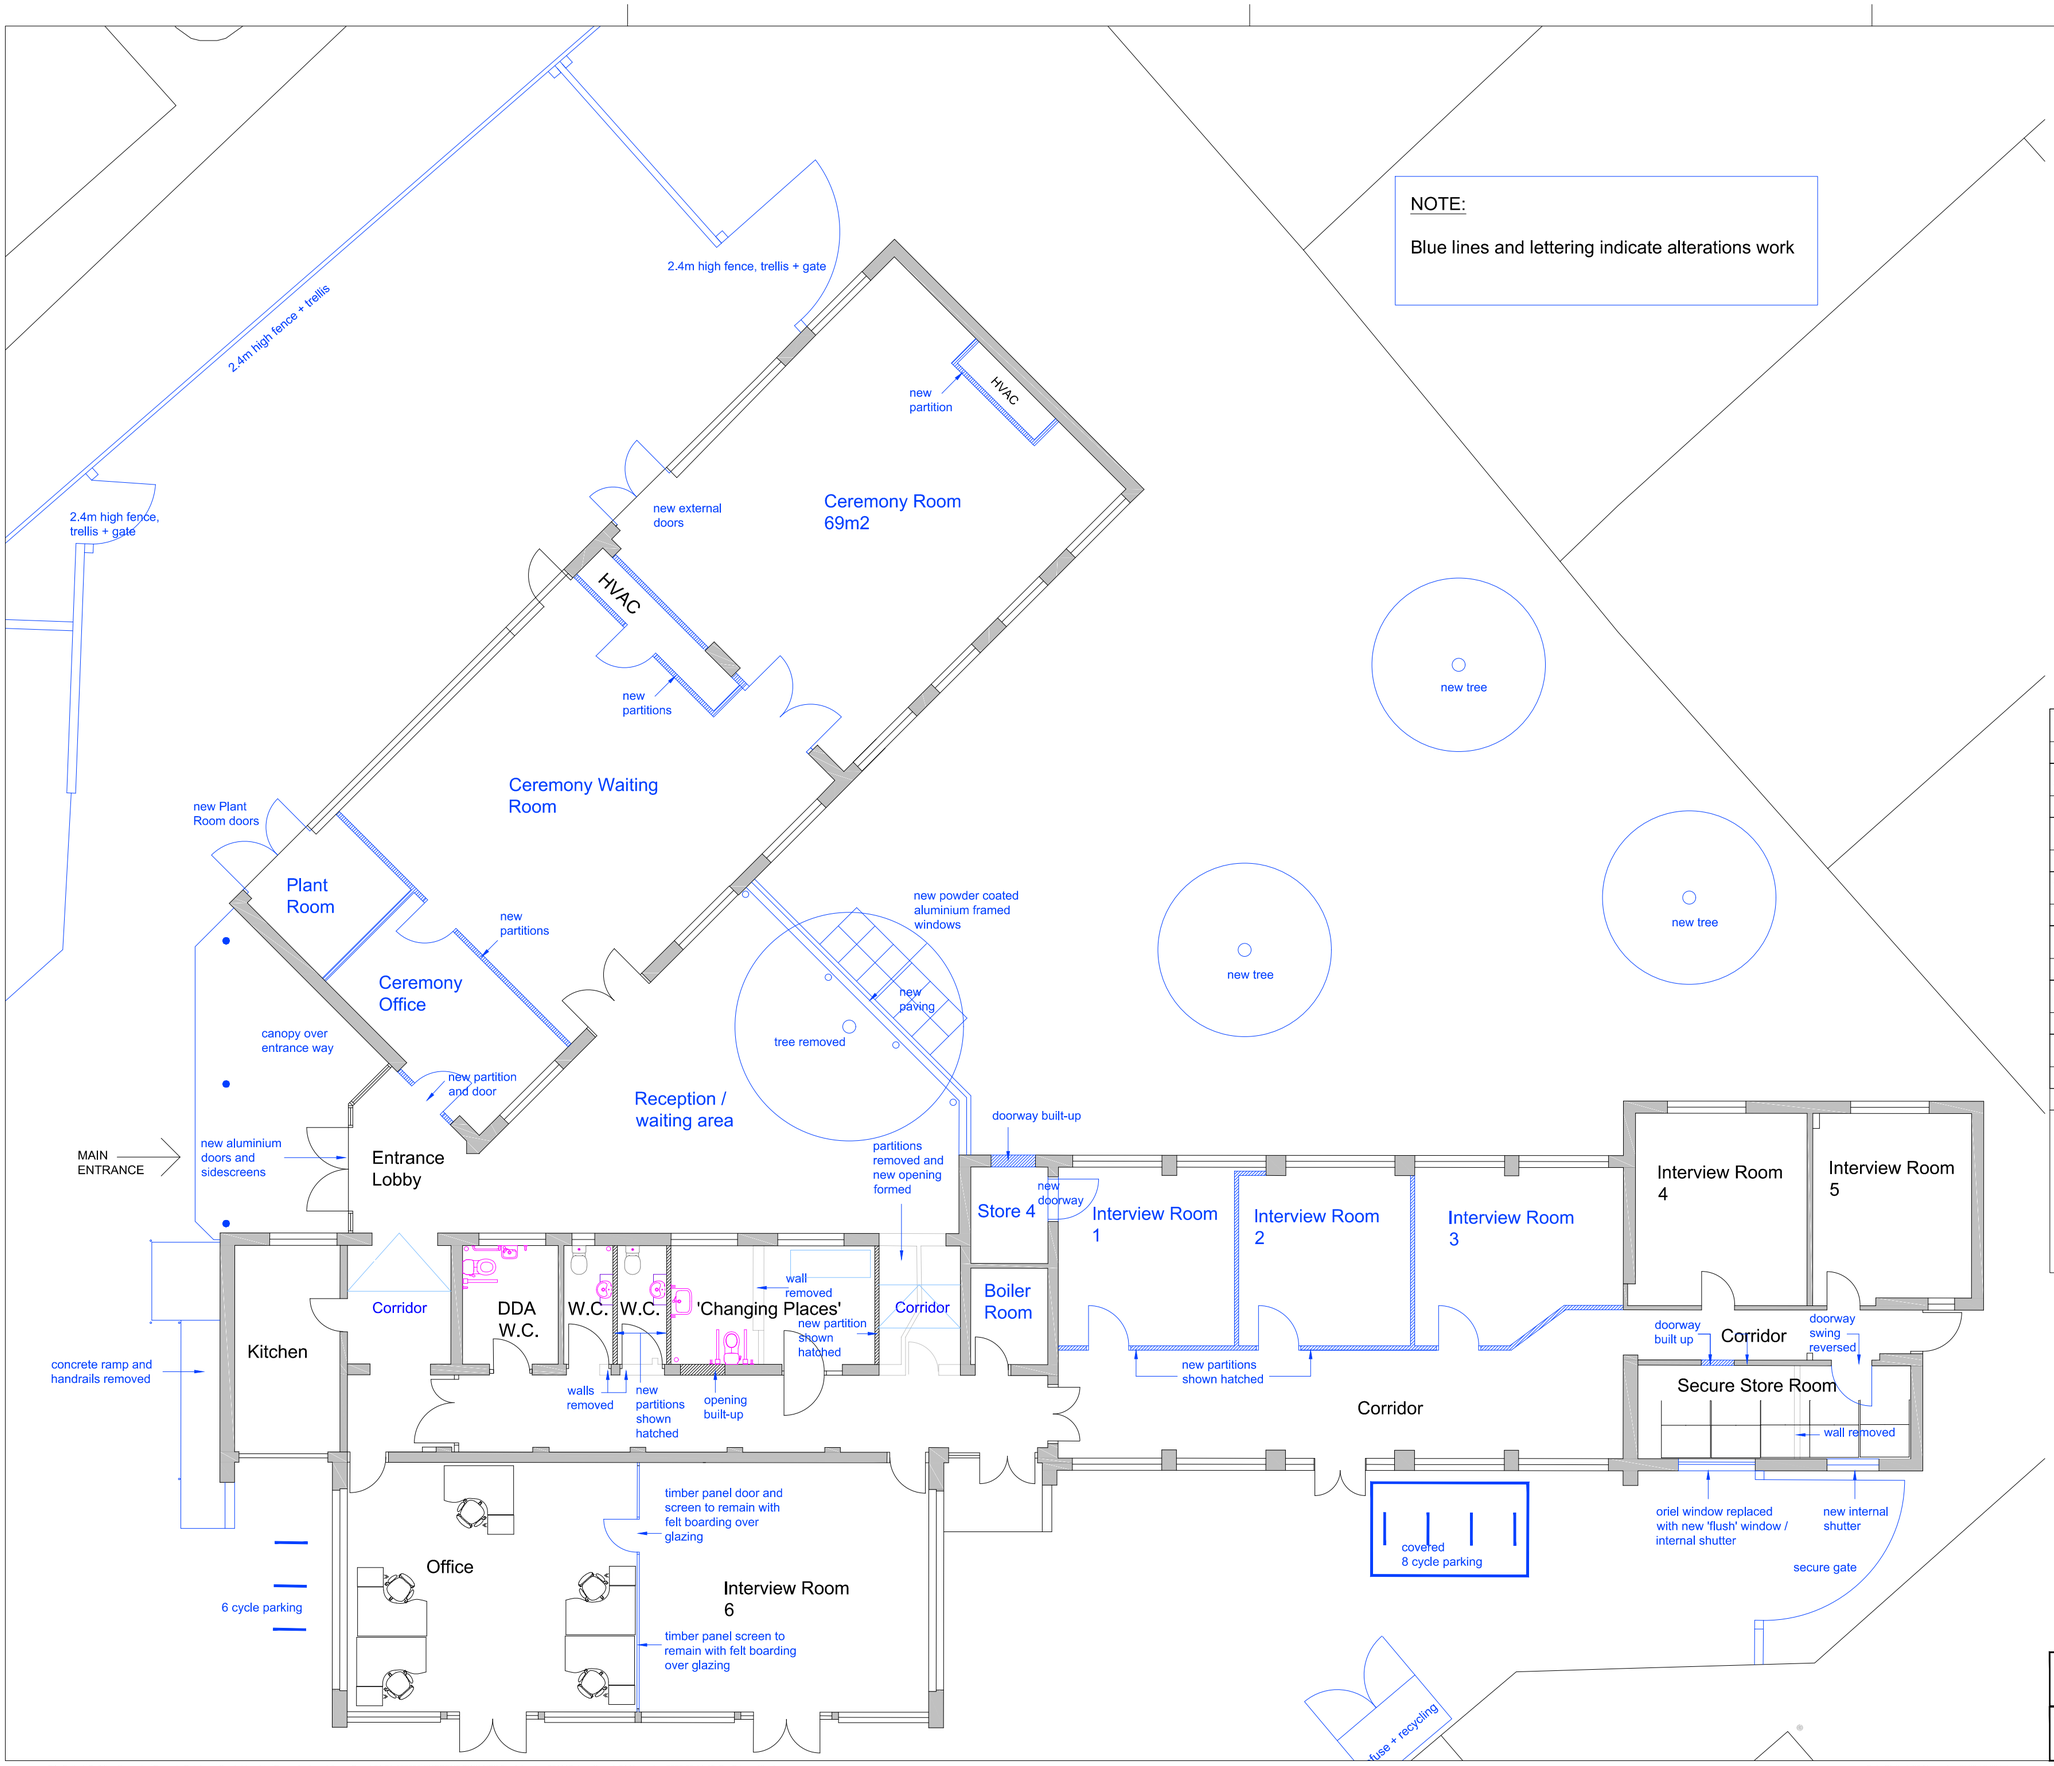

NOTE:

Blue lines and lettering indicate alterations work

RESPONSIBILITY IS NOT ACCEPTED FOR OTHERS SCALING DIRECTLY FROM THIS DRAWING. DO NOT SCALE FROM THIS DRAWING, USE WRITTEN DIMENSIONS ONLY.

0m 1 2 3 6m

1:100

ORIGINAL SHEET SIZE A2

KEY PLAN

N

THIS DRAWING IS PRODUCED FOR USE IN THIS PROJECT ONLY AND MAY NOT BE USED FOR ANY OTHER PURPOSE. NPS PROPERTY CONSULTANTS LTD ACCEPT NO LIABILITY FOR THE USE OF THIS DRAWING OTHER THAN THE PURPOSE FOR WHICH IT WAS INTENDED IN CONNECTION WITH THIS PROJECT AS RECORDED IN THE 'PURPOSE FOR ISSUE' AND 'FILE STATUS CODE'.

THIS DRAWING MAY NOT BE REPRODUCED IN ANY FORM WITHOUT PRIOR WRITTEN AGREEMENT OF NPS PROPERTY CONSULTANTS LTD.

© CROWN COPYRIGHT AND DATABASE RIGHTS 2020 ORDNANCE SURVEY LICENCE NUMBER: -

Notes:

REV	DRAWN	DATE	CHECKED	DATE	APPROVED	DATE
P7	SB	25.11.20	RS	25.11.20		
External doors moved in Ceremony Room						
P6	SB	19.11.20	RS	19.11.20		
Doors and layout amended to Ceremony Room Cycle spaces added to front						
P5	SB	16.11.20	RS	16.11.20		
Minor internal amendments, external doors deleted to Reception / waiting area and moved in Ceremony Room						
P4	SB	25.07.20	RS	25.07.20		
SVP's added						
P3	SB	24.07.20	RS	24.07.20		
Minor notation amendments						
P2	SB	23.07.20	RS	23.07.20		
Toilet layout amended to incorporate 'Changing Places' facility External render removed						
P1	SB	19.02.20	RS	19.02.20		
Partitions removed from north wing						

nps group

NPS Property Consultants Ltd
Nautilus House, 10 Central Avenue, St. Andrews Business Park, Norwich, Norfolk, NR7 0HR,
Tel:01603 706706; **Email**: norwichnautilushouse@nps.co.uk; **web**:www.nps.co.uk

CLIENT

Cambridgeshire County Council

PROJECT

Roger Ascham Library Depot

TITLE

Ground Floor Plan
Showing Alteration Works

SCALES	DISCIPLINE	PROJECT NUMBER
1:100	ARCHITECT	01-01-103896

DRAWING NUMBER	REV CODE
NPS-DR-A-( )- 103	P7

STATUS CODE	PURPOSE OF ISSUE	DRAWN BY
S2	PLANNING APPROVAL	SB

© COPYRIGHT NPS GROUP 2020