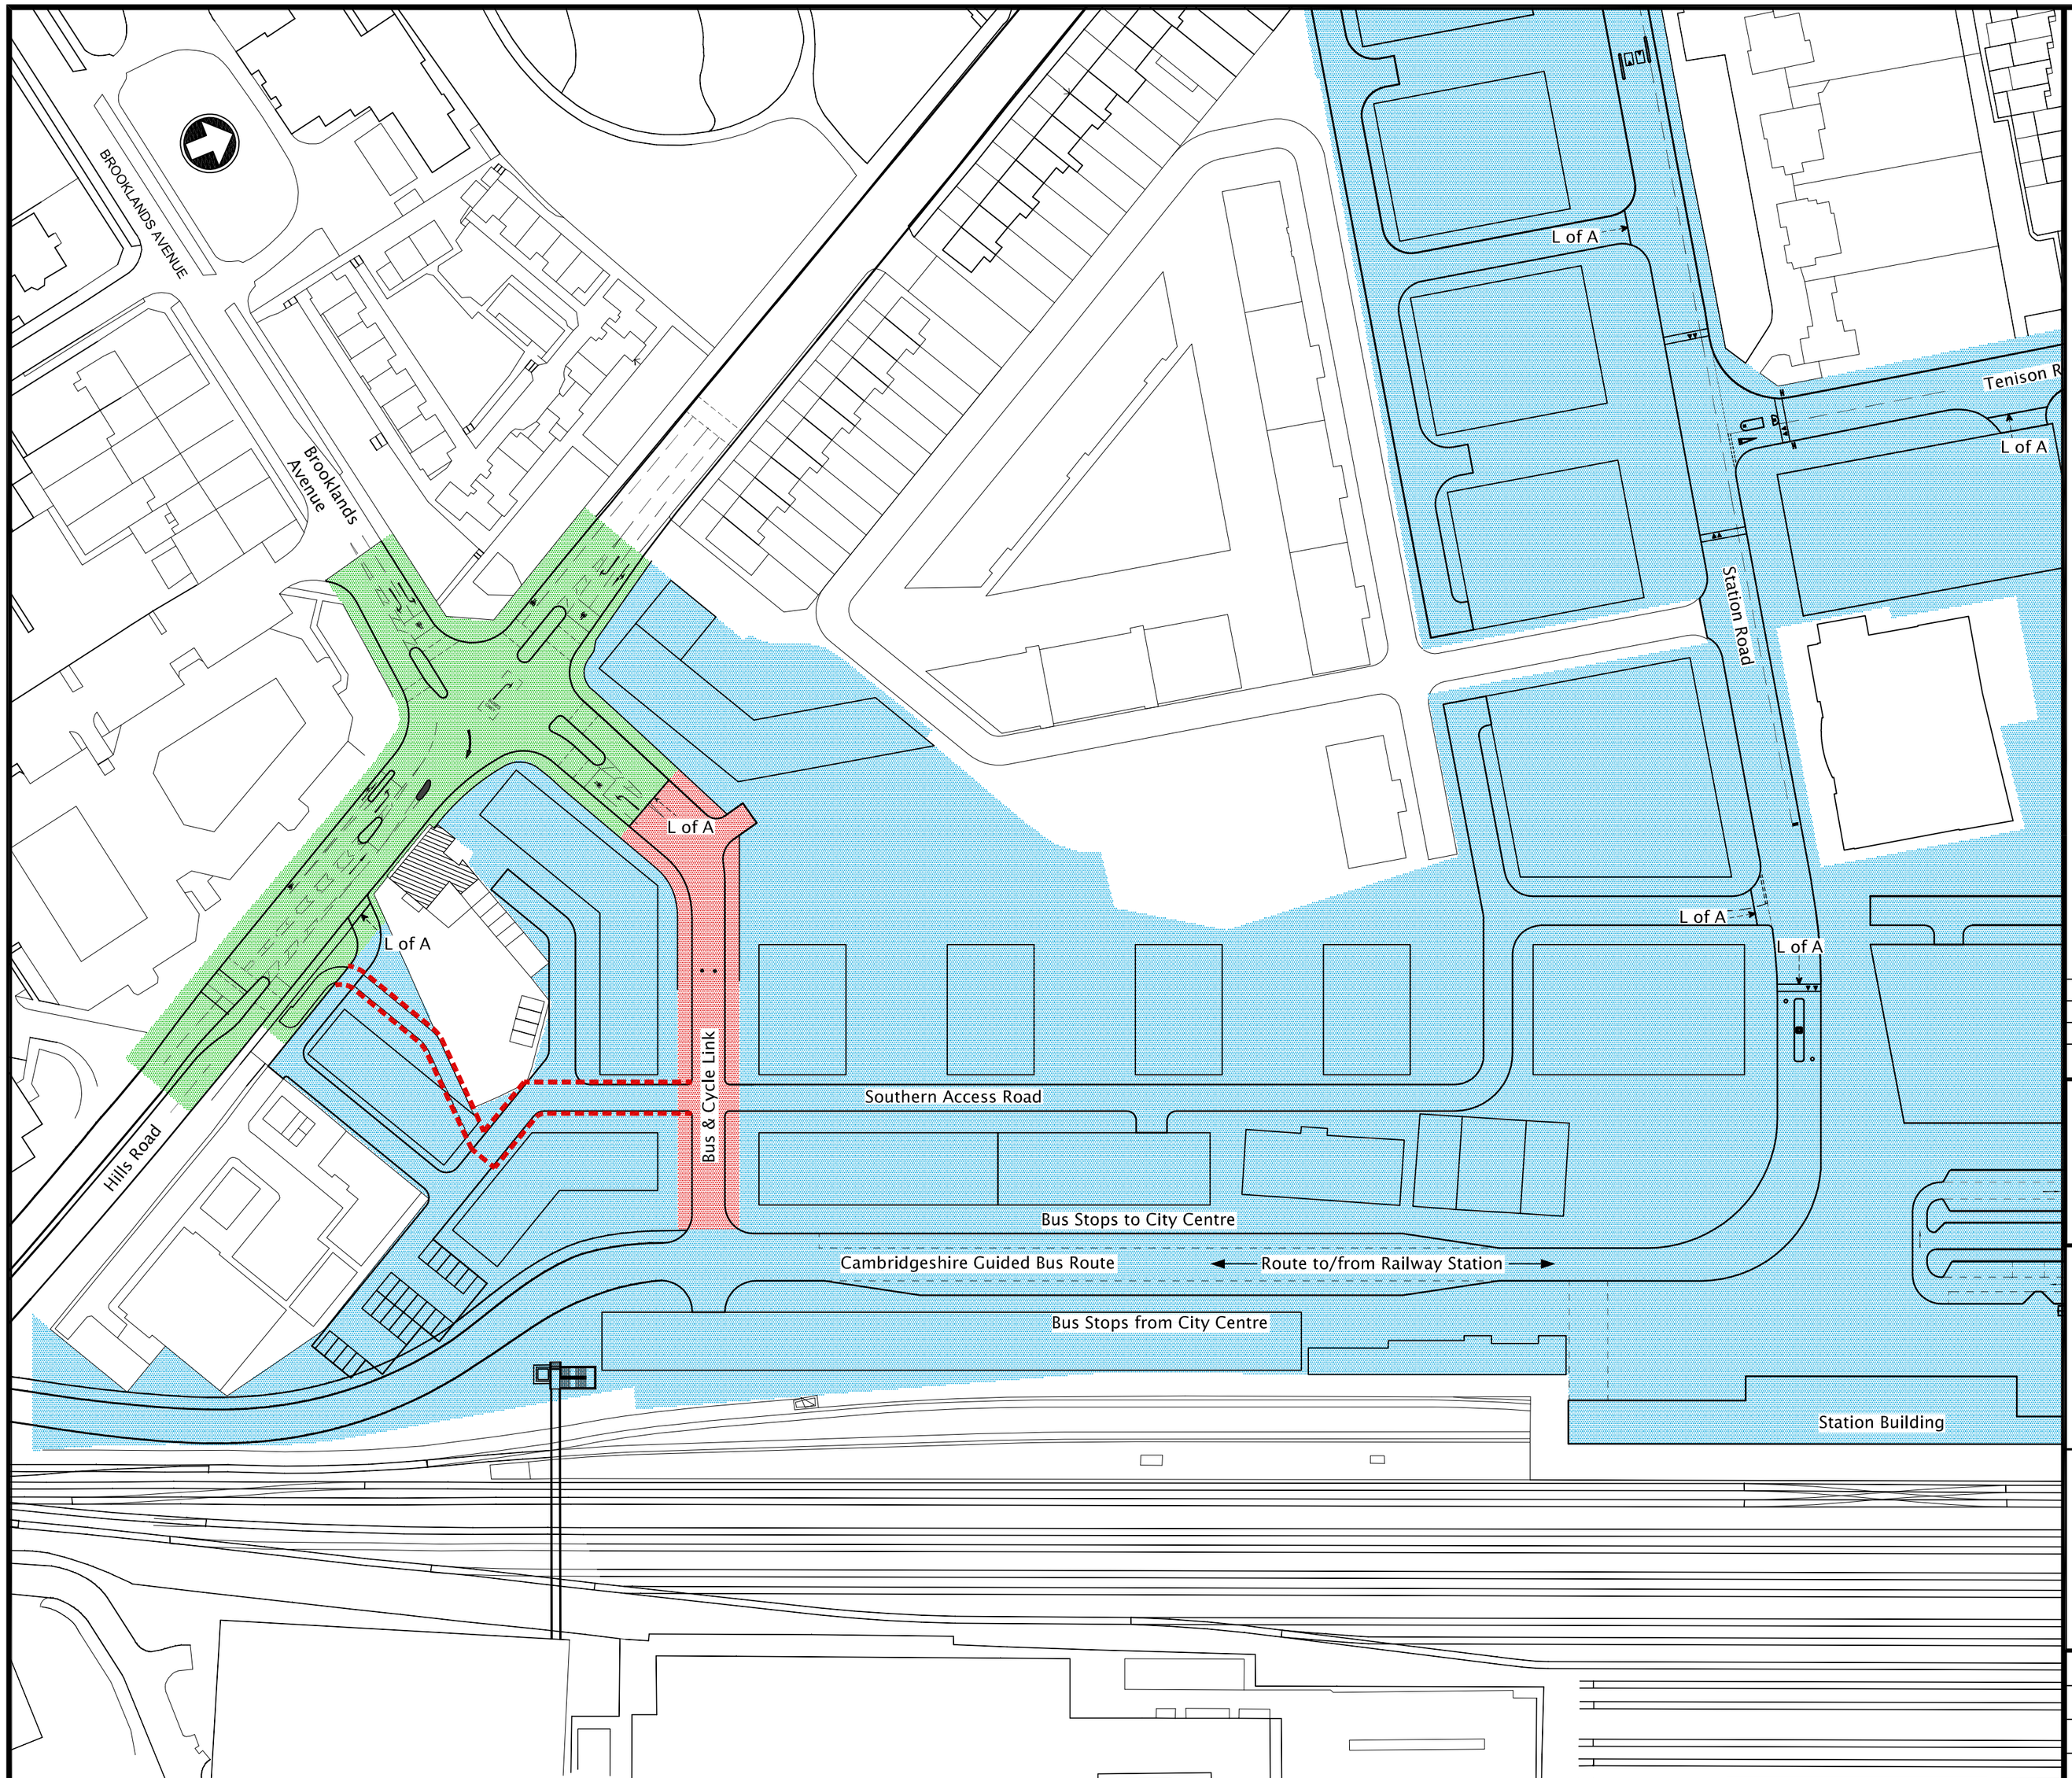

Notes

1. Do not scale from this drawing.

2. All dimensions & levels should be checked on site.

3. Any drawing errors or discrepancies should be brought to the attention of Mott MacDonald at the address shown in the title block.

4. All dimensions in metres unless stated otherwise.

5. To the extent that this drawing is based on information supplied by other parties, Mott MacDonald excepts no liability for any loss or damage suffered by the Client or Contractor, whether contractural or tortious, stemming from any conclusions based on data supplied by parties other than Mott MacDonald and used by Mott MacDonald in preparing this drawing.

Legend

- Highway Works
- Development Highway Works
- Development Works, as agreed in Outline Planning Permission
- Cycle Route

Rev	Date	Drawn	Description	Ch'k'd	App'd
P3	24.11.08	LR	Plot No.s removed. Legend amended.	AMR	-
P2	20.11.08	LR	Cycle Route added. Sheet size reduced form A1 to A2.	AMR	-
P1	14.11.08	LR	Preliminary Issue.	AMR	-

Mott MacDonald
Demeter House
Station Road
Cambridge CB1 2RS
United Kingdom
Tel 01223 463500
Fax 01223 461007
Web www.mottmac.com

Client
Ashwell PLC

Ashwell

Title
Station Road Redevelopment (CB1)

Highway & Development Works
Outlining Plan

Designed	A.Rawlings	AR	Eng.Chk.		
Drawn	L.Russell	LR	Coordination		
Dwg.Chk.	A.Rawlings	AR	Approved		

Scale at A2: 1:1000
Project: 217382
CAD file: -
Status: PRE
Drawing No: 217382/EAD/SK2028
Rev: P3

© Mott MacDonald Limited

This document should not be relied on or used in circumstances other than those for which it was originally prepared and for which Mott MacDonald Ltd was commissioned. Mott MacDonald Ltd accepts no responsibility for this document to any other party other than the person by whom it was commissioned.