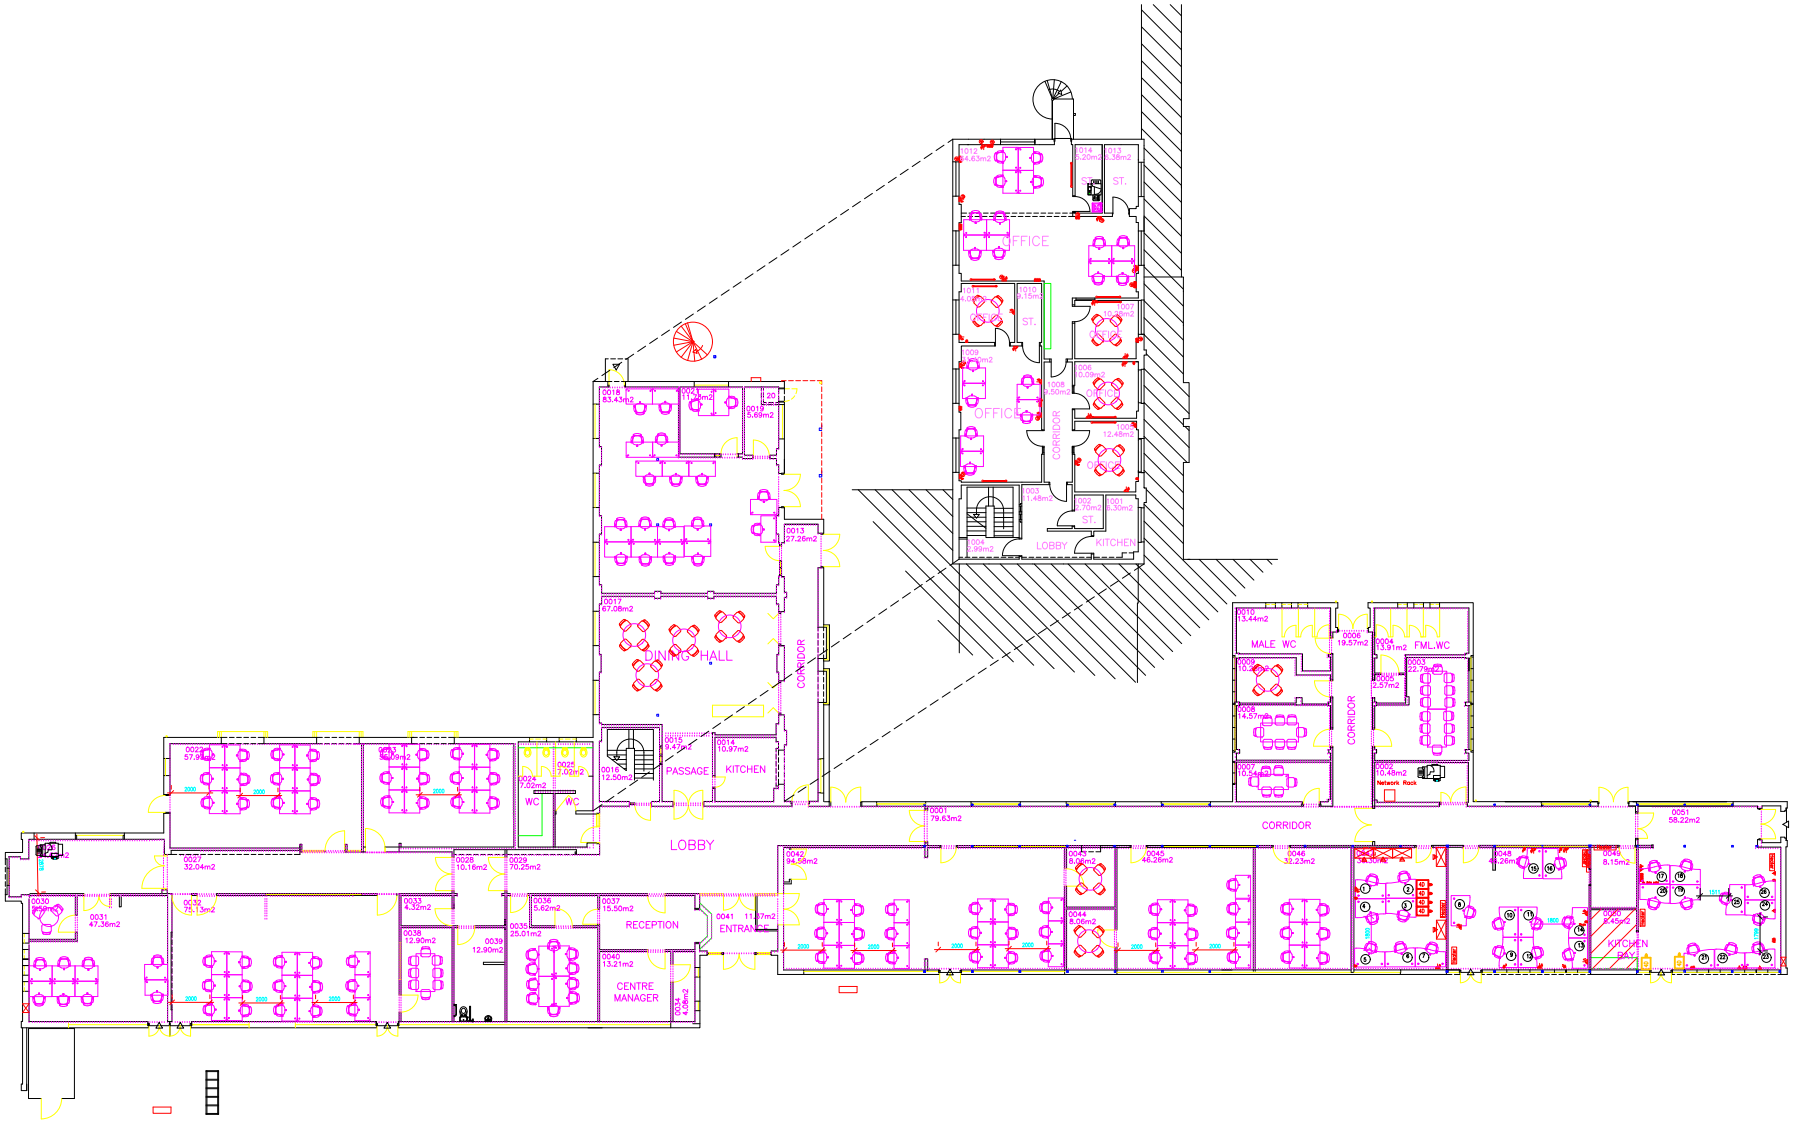

0 5 10 15 20m

Scale 1:200

Ordnance Survey plan details shown for information purposes only. Such information has not been surveyed at this scale and should not be relied upon. Reproduced from the Ordnance Survey Mapping with the permission of the Controller of HMSO Crown Copyright. Unauthorised reproduction may infringe Crown Copyright and could lead to prosecution or civil proceedings. Cambridgeshire County Council (LA076495X 1998) December 1998

Cambridgeshire County Council

The north point is approximate and should not be used as a true reference

Whilst every effort is made to keep these drawings current, this cannot be guaranteed. All information should therefore be checked and confirmed. Cambridgeshire County Council cannot be held responsible for errors or ommissions outside of its control.

CPDC

Ground & First Floor Proposed Floor plan

Site Name:

Cambridge Professional Development Centre

Drawing Number: 191115 - 03 - GF/FF - Rev 01

Date: 24-06-2020

Scale: 1 : 200 @ A2

Drawn by: SB