HEALTH, SAFETY & ENVIRONMENTAL INFORMATION In addition to the hazards/risks normally associated with the types of work detailed on this drawing, also note the following:	No.	Note
CONSTRUCTION	1	All dimensions to be verified on site by GENERAL CONTRACTOR prior to any work, setting out or shop drawings being prepared.
	2	© copyright SAUNDERS BOSTON LIMITED. All rights reserved. This drawing remains the property of SAUNDERS BOSTON LIMITED at all times and may not be reproduced or copied in whole or in part without their prior written consent.
MAINTENANCE/CLEANING	3	This drawing and related specifications are for use only in the stated location.
	4	This drawing is to be read in conjunction with all other Consultants drawings and specifications.
	5	Drainage has not been surveyed and any/all pipe locations and below ground drainage runs are indicative.
DECOMMISSION/DEMOLITION	6	It is assumed that all works will be carried out by a competent contractor who will be working, where appropriate, to an approved method statement.

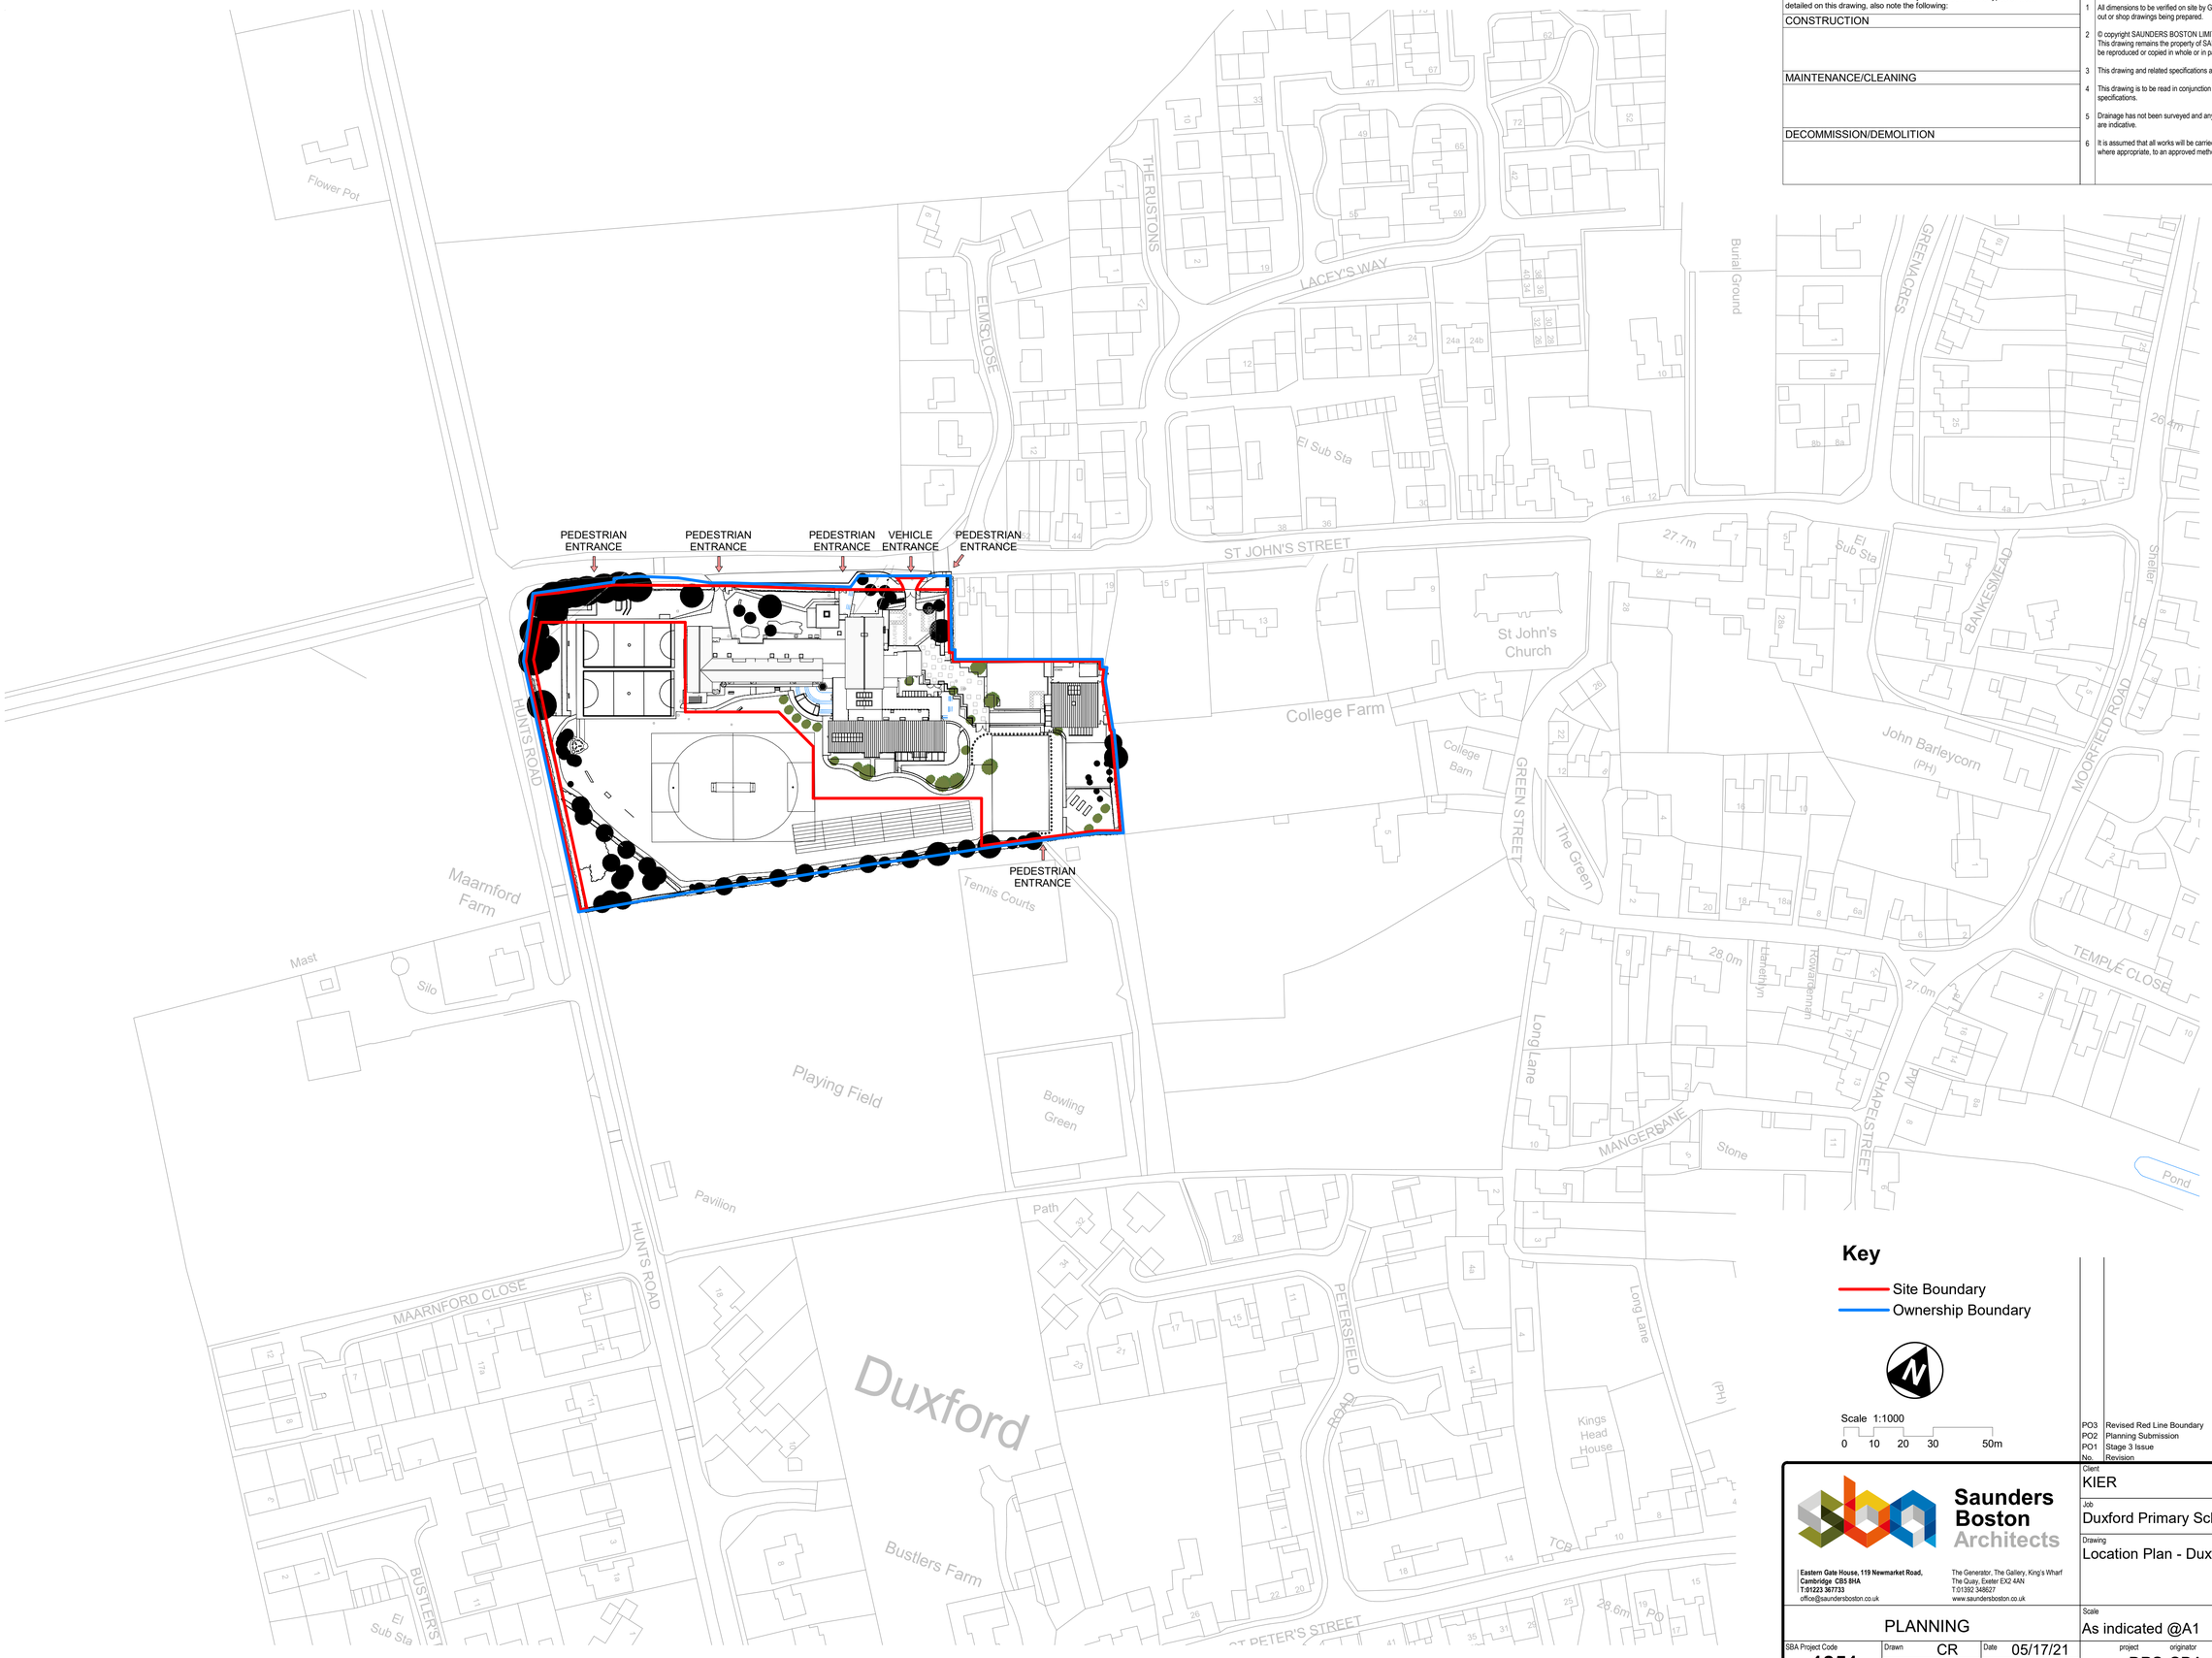

Key

Site Boundary

Ownership Boundary

Scale 1:1000

0 10 20 30 50m

No.	Revision	Date	Chk	Auth
PO3	Revised Red Line Boundary	12/11/2021	CR	AC
PO2	Planning Submission	30/09/2021	CR	AC
PO1	Stage 3 Issue	30/06/2021	CR	AC

Saunders Boston Architects

Eastern Gate House, 119 Newmarket Road, Cambridge CB5 8HA
T:01223 367733
office@saundersboston.co.uk

The Generator, The Gallery, King's Wharf
The Quay, Exeter EX2 4AN
T:01392 348627
www.saundersboston.co.uk

Client: KIER

Job: Duxford Primary School

Drawing: Location Plan - Duxford Primary School

PLANNING

Scale: As indicated @A1

Revision: PO3

SBA Project Code: 1851

Drawn: CR | Date: 05/17/21

Checked: AJC | Suitability Code: S4

project originator zone level type role number: DPS-SBA -ZZ -XX-DR -A -5002