Appendix 3

Winders Lane (Not implemented)
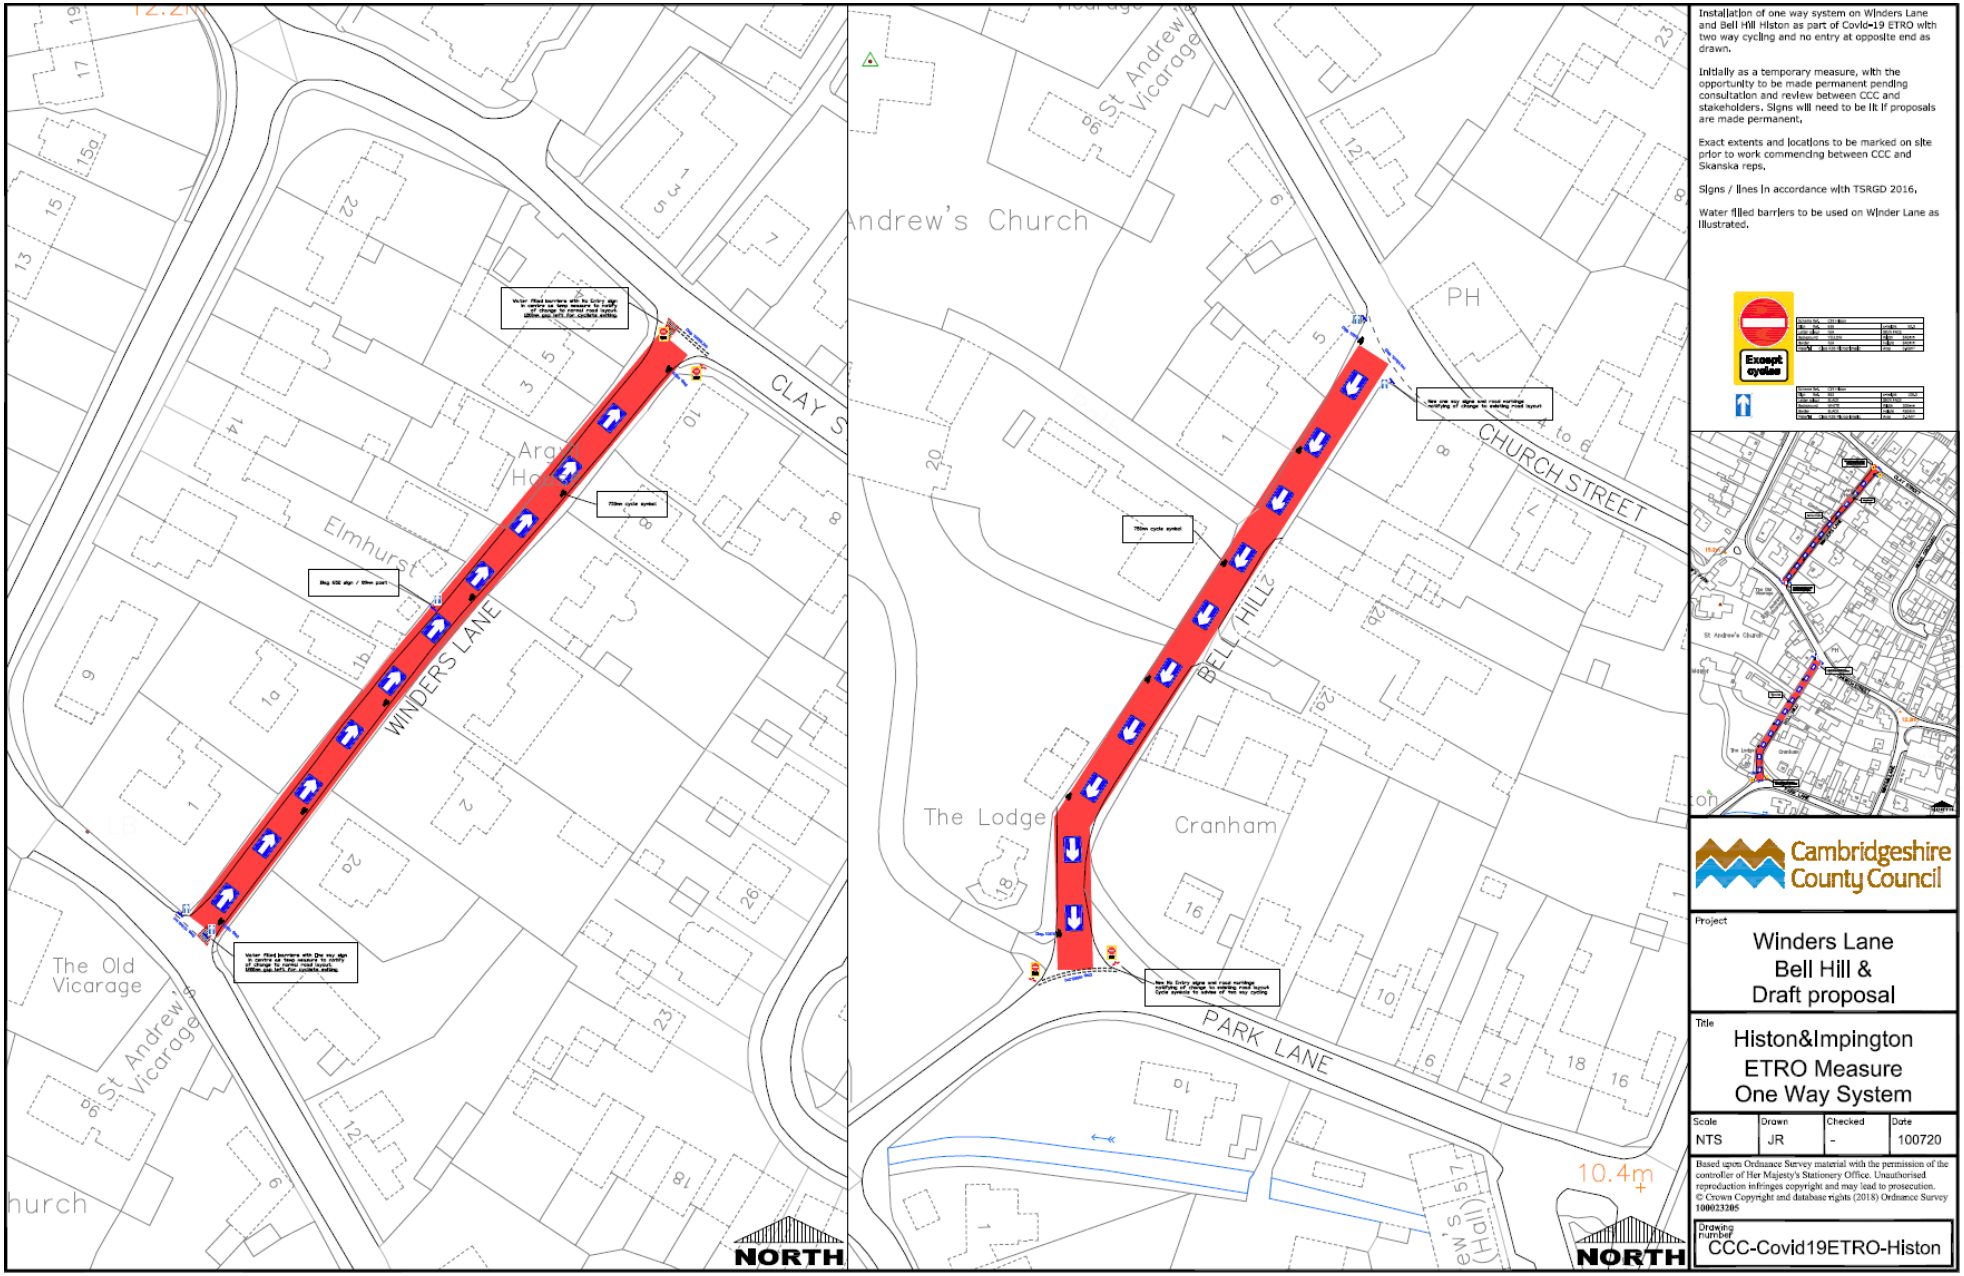
Bell Hill